


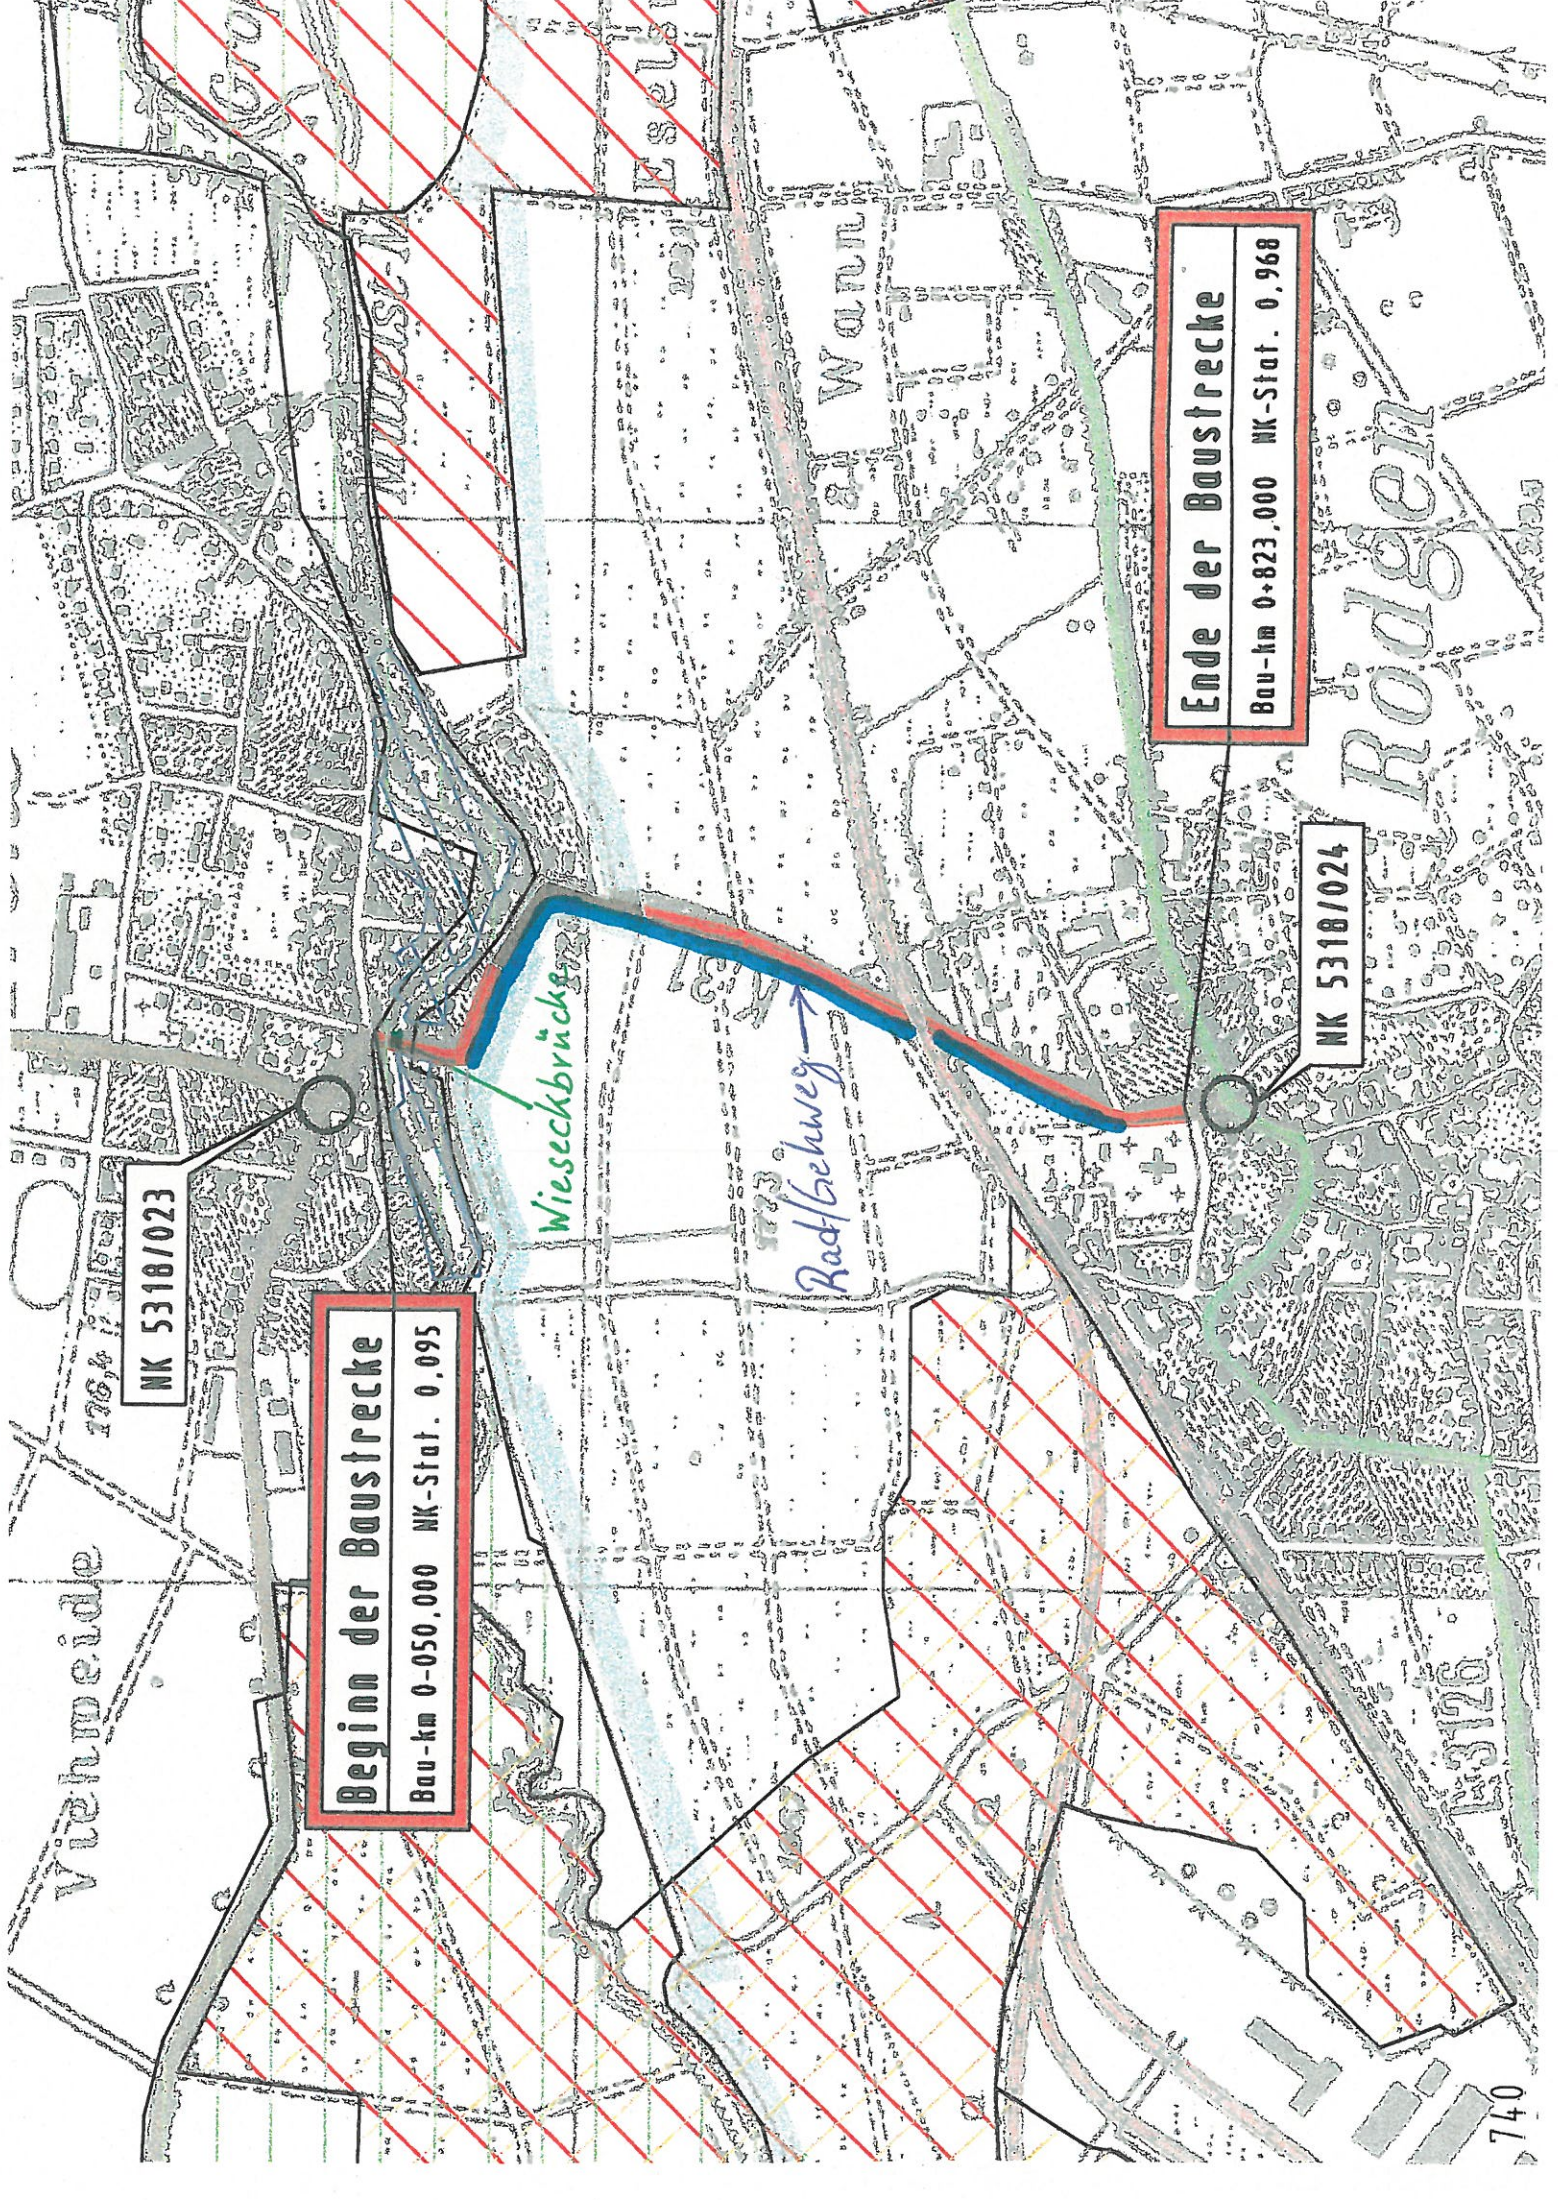

NK 5318/023

Beginn der Baustrecke

Bau-km 0-050,000 NK-Stat. 0,095

Wieseckbrücke

Radlkehweg

Ende der Baustrecke

Bau-km 0-823,000 NK-Stat. 0,968

NK 5318/024

Rodgen